
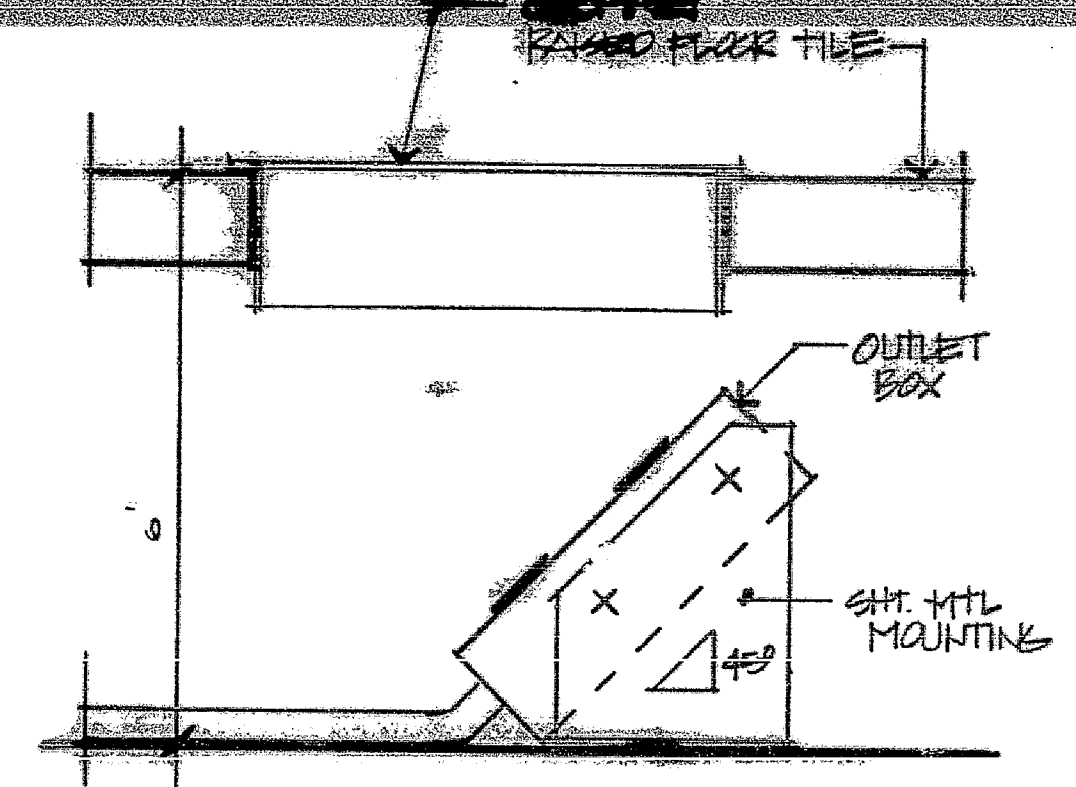


TAP 941103 415-451  
 CANTOR FITZGERALD 3/20/95  
 A-105 A3.NW


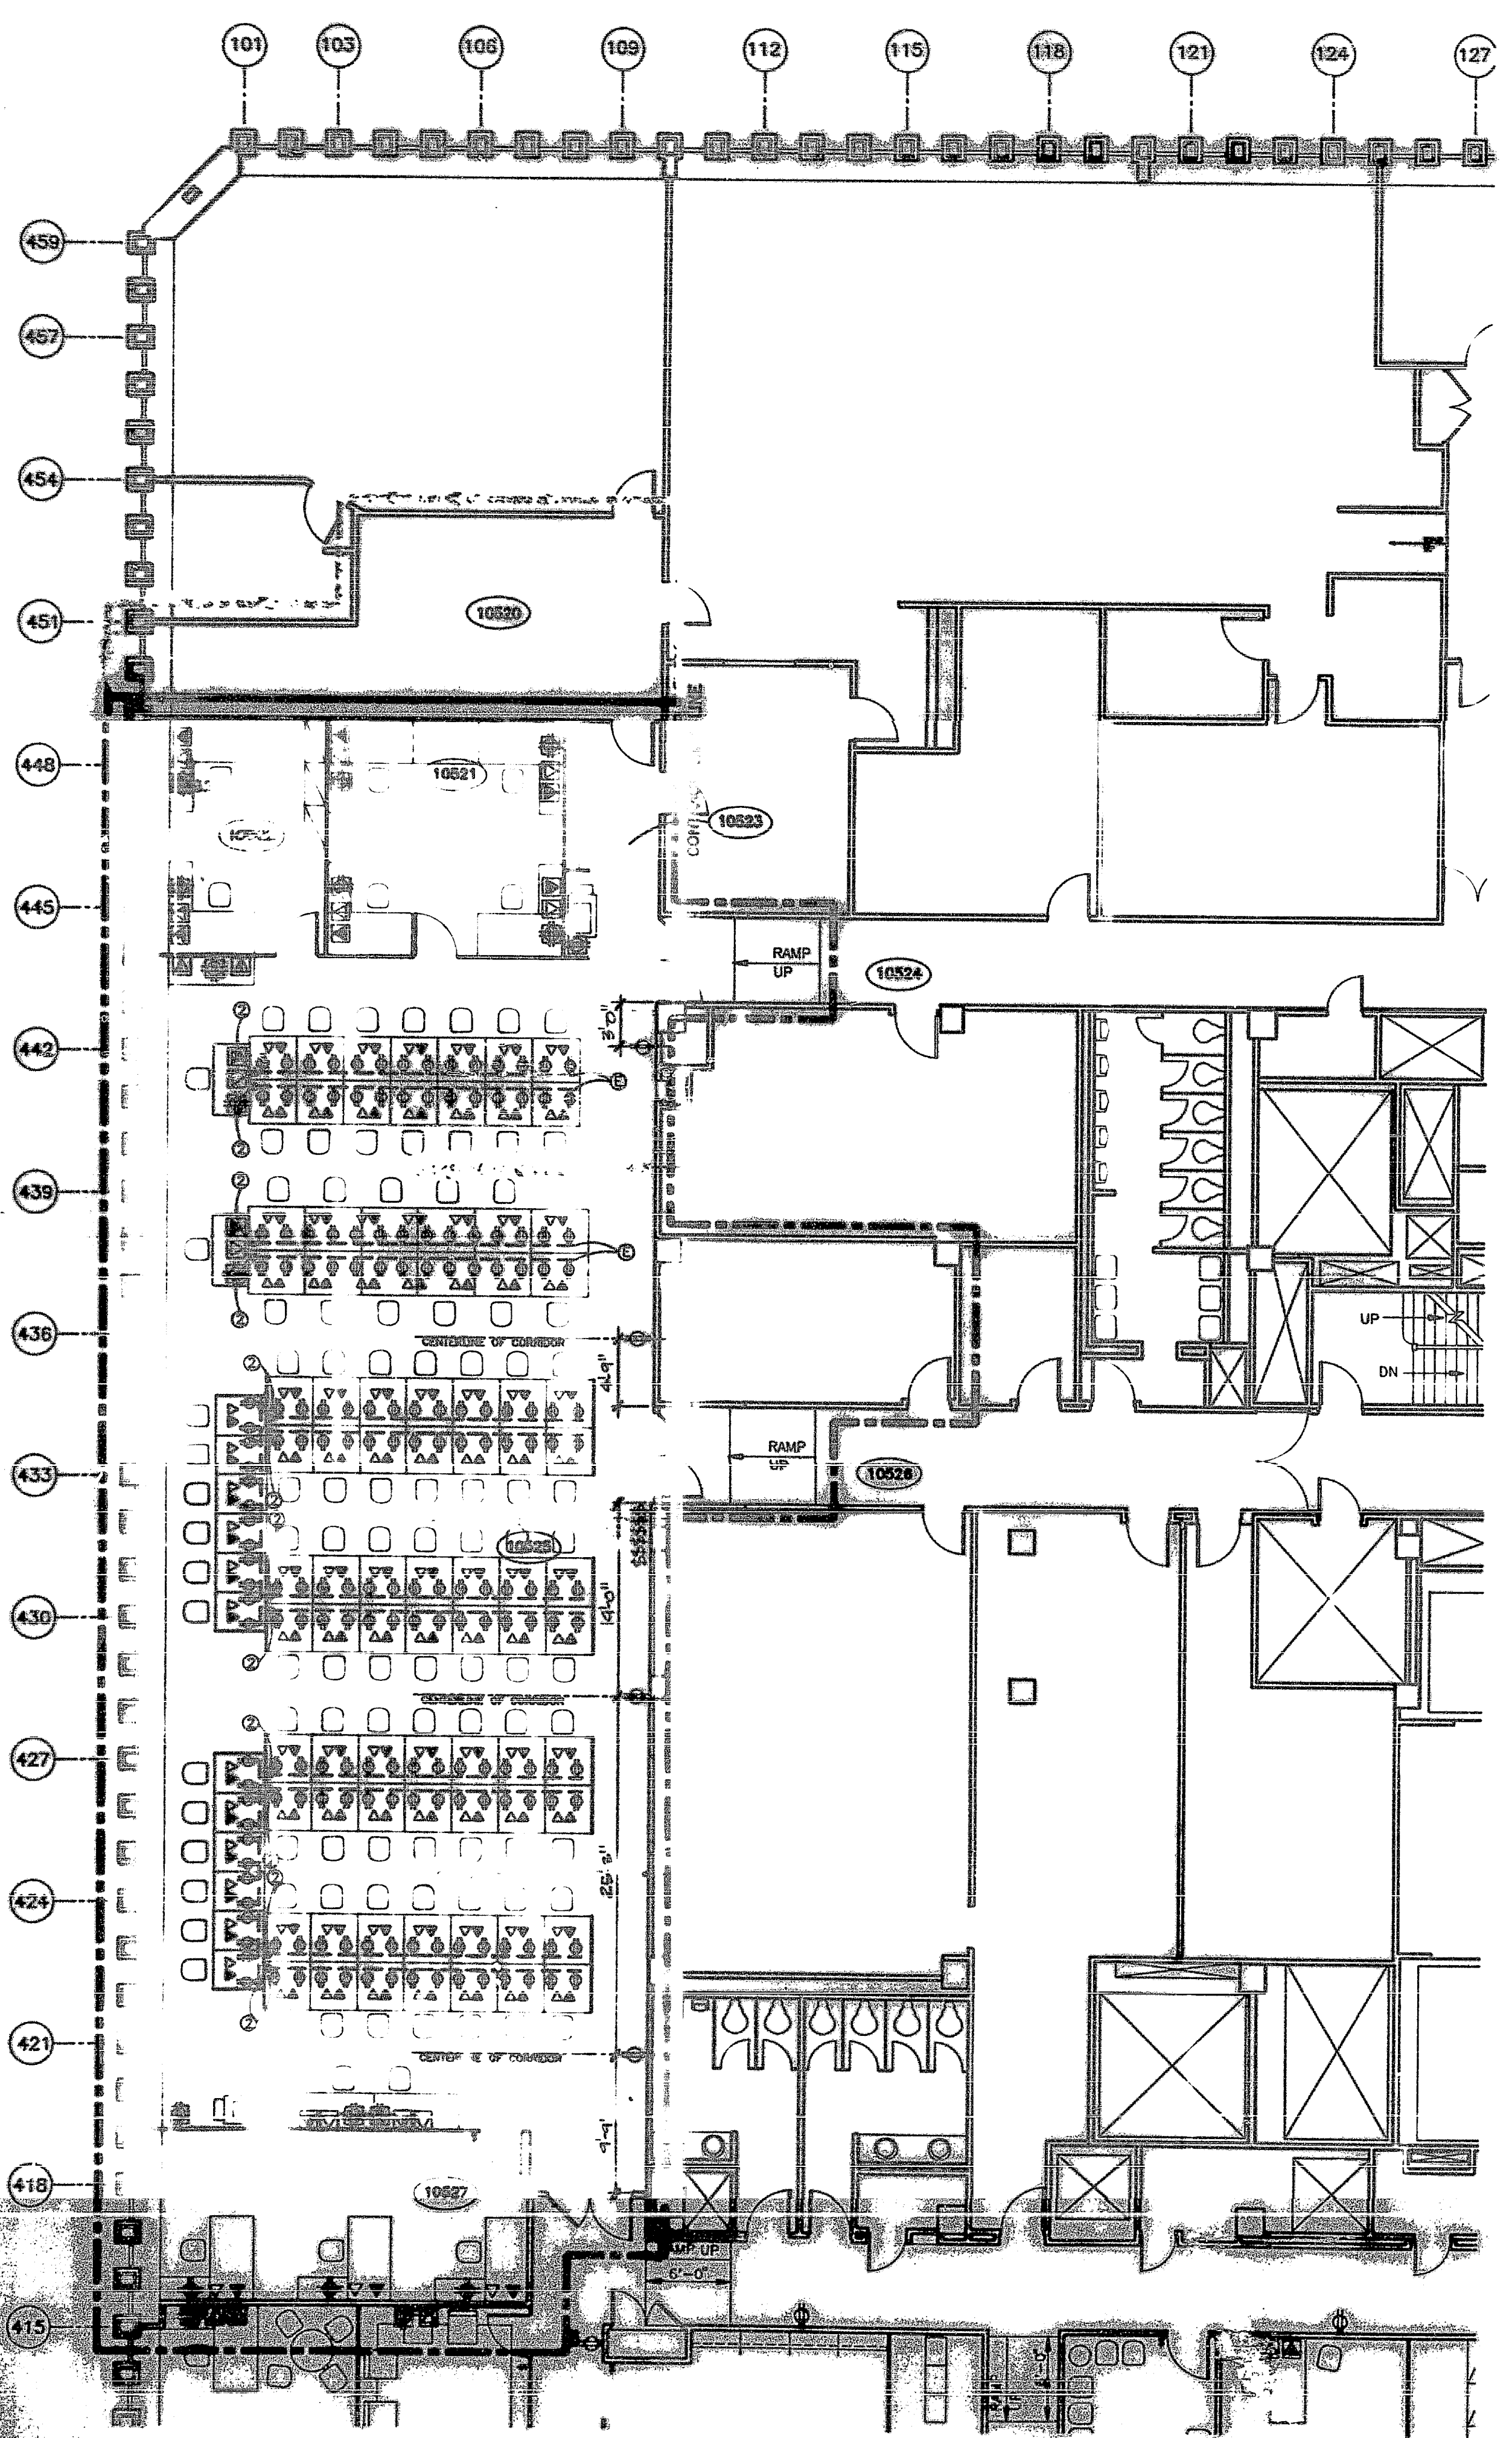


① DETAIL OF OUTLET & GROUNDED AIR OUT HALF FULL

NOTES:

- ① NO CORE DRILLING IS TO BE PERFORMED UNLESS AUTHORIZATION IN WRITING IS OBTAINED FROM THE WORLD TRADE DEPARTMENT.
- ② PLUG MOLD FEED
- ③ ALL WALL MOUNTED OUTLETS TO BE 15" ABOVE FINISHED (RAISED) FLOOR UNLESS OTHERWISE NOTED.
- ④ THE CORE DRILLING IS NOT TO BE PERFORMED UNLESS AUTHORIZATION IN WRITING IS OBTAINED FROM WORLD TRADE DEPARTMENT.
- ⑤ NO CORE DRILLING WILL OCCUR UNDER THIS CONTRACT OF WORK.
- ⑥ COORDINATE FLOOR OUTLETS W/ RAISED FLOOR OUTPUTS. SEE SHEET A3.2.

- SYMBOL KEY :
- ⊕ - DUPLEX OUTLET
  - ⊙ - DEDICATED DUPLEX OUTLET
  - ⊕ - QUADRAPLEX OUTLET
  - ▽ - TELEPHONE OUTLET
  - ▴ - DATA OUTLET
  - ▴ - FAX OUTLET
  - ⊕ - PLUG MOLD
  - ⊕ - EXISTING TO BE REUSED

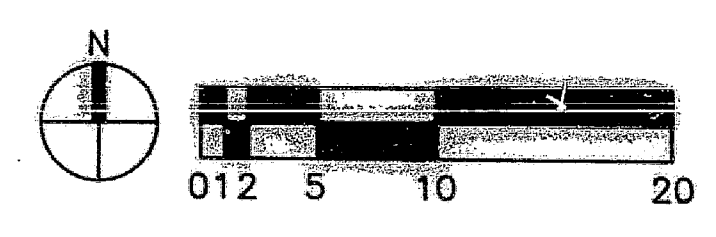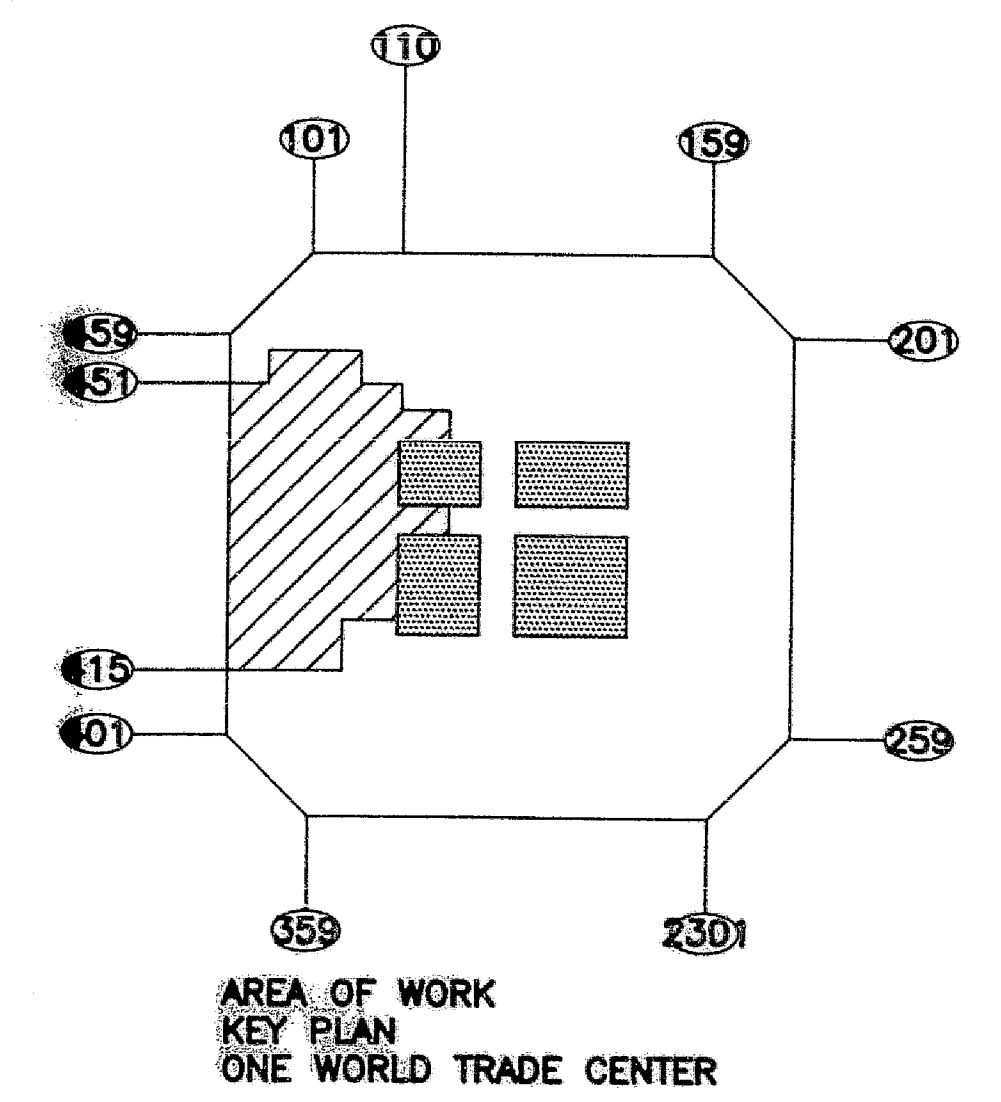

**CANTOR FITZGERALD**

NEW YORK, NY

PROJECT NO. 93165-105

**WORLD TRADE CENTER**

**POWER, SIGNAL AND EQUIPMENT PLAN**

Scale: 1/8" = 1'-0"

Project No. 93165-105

Drawn By: JP/HR

Date: 6.15.94

Dwg. No. A3.NW

FLOOR 105